PENNSYLVANIA RAILROAD

CENTRAL REGION PITTSBURGH DIVISION

PENNDEL COMPANY

POWHATAN, OHIO WEST OF

PROPOSED EXTENSION OF CAPTINA BRANCH FROM M.P. 7 TO M.P. 18

OFFICE OF AREA ENGINEER

PITTSBURGH, PA.

NO. 25353

REV: JUNE 30, 1967

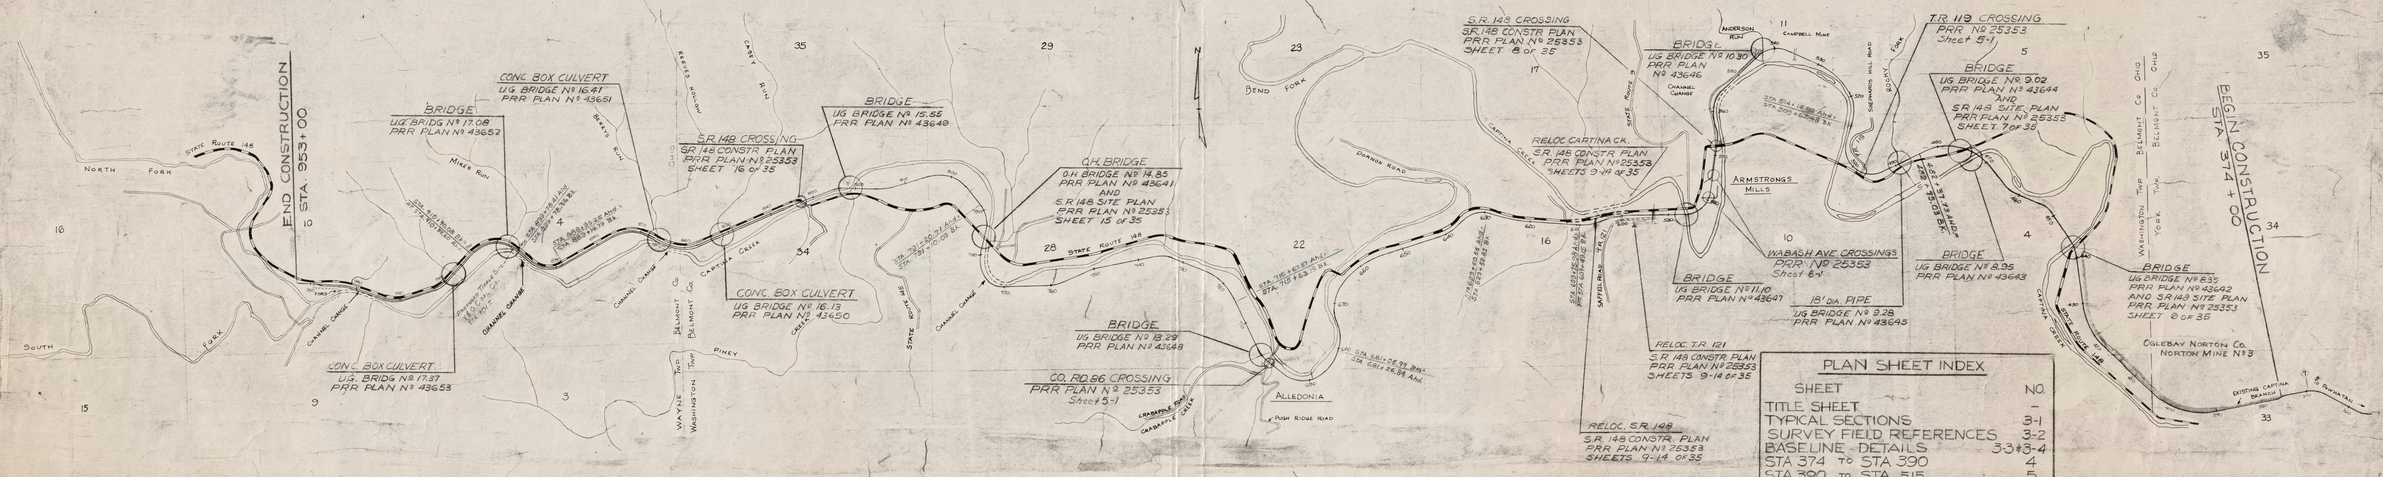

INDEX PLAN

SCALE 1" = 1000'

PLAN SHEET INDEX

SHEET	NO.
TITLE SHEET	-
TYPICAL SECTIONS	3-1
SURVEY FIELD REFERENCES	3-2
BASELINE DETAILS	3-3 & 3-4
STA 374 TO STA 390	4
STA 390 TO STA 515	5
T.R. 119 & CO. RD. 86 CROSSINGS	5-1
STA. 515 TO STA 634	6
WABASH AVE. CROSSINGS	6-1
STA. 634 TO STA 772	7
STA. 772 TO STA 845	8
STA. 845 TO STA 953	9 & 10
S.R. 148 CONSTR. & SITE PLANS	
STRUCTURE PLANS	