BELMONT CO., OHIO.
WHEELING TWP.

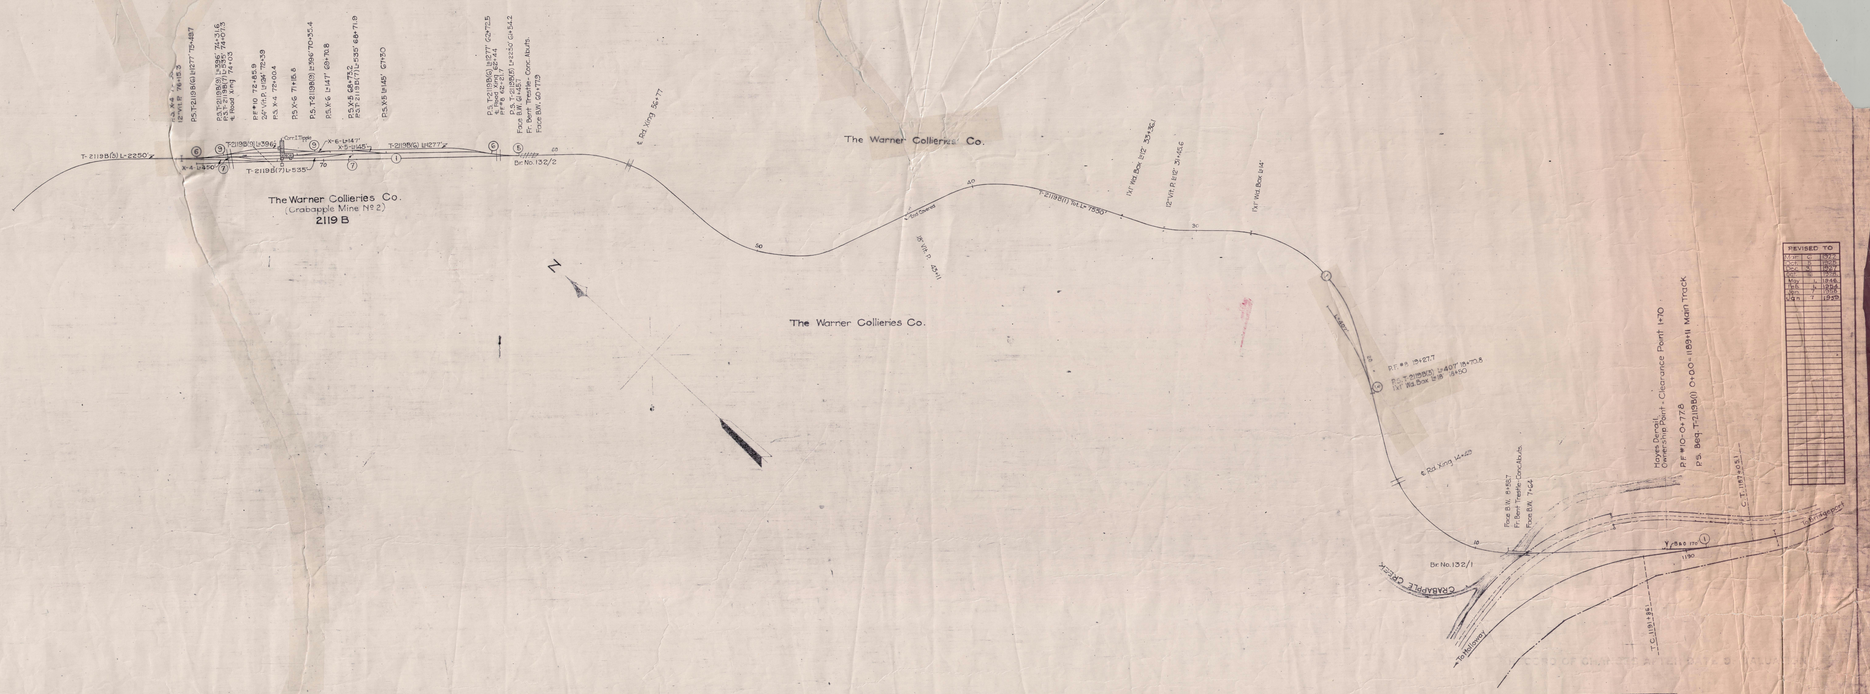

CUSTODIAN'S NO.	KIND OF INSTRUMENT	DATE OF INSTRUMENT	GRANTOR	GRANTEE	RECORDED			AREA		122.1 MAP NO. 10 (1)
					BOOK	PAGE	DATE	ACRES	SQUARE FEET	REMARKS
3147	WAR. DEED	DEC. 9 1921	B&O R.R.	BANNOCK COAL COMPANY	529	27		14.59		SEE PARCELS NO. 8, 10, 12, 13, AND 14.

SUPPLEMENTAL SHEET

THE BALTIMORE AND OHIO RAILROAD COMPANY

OPERATED BY

THE BALTIMORE AND OHIO RAILROAD COMPANY

MONONGAH DIVISION WHEELING-LORAIN LINE

WARNER COLLIERIES CO. SPUR

STATION 0+00 TO STATION 122+80

SCALE: 1 IN. = 200 FT. JUNE 30, 1918

OFFICE OF VALUATION ENGINEER
BALTIMORE, MD.

V-122.1
10a

I-OH 122.1 10a