BELMONT COUNTY, OHIO
UNION TOWNSHIP

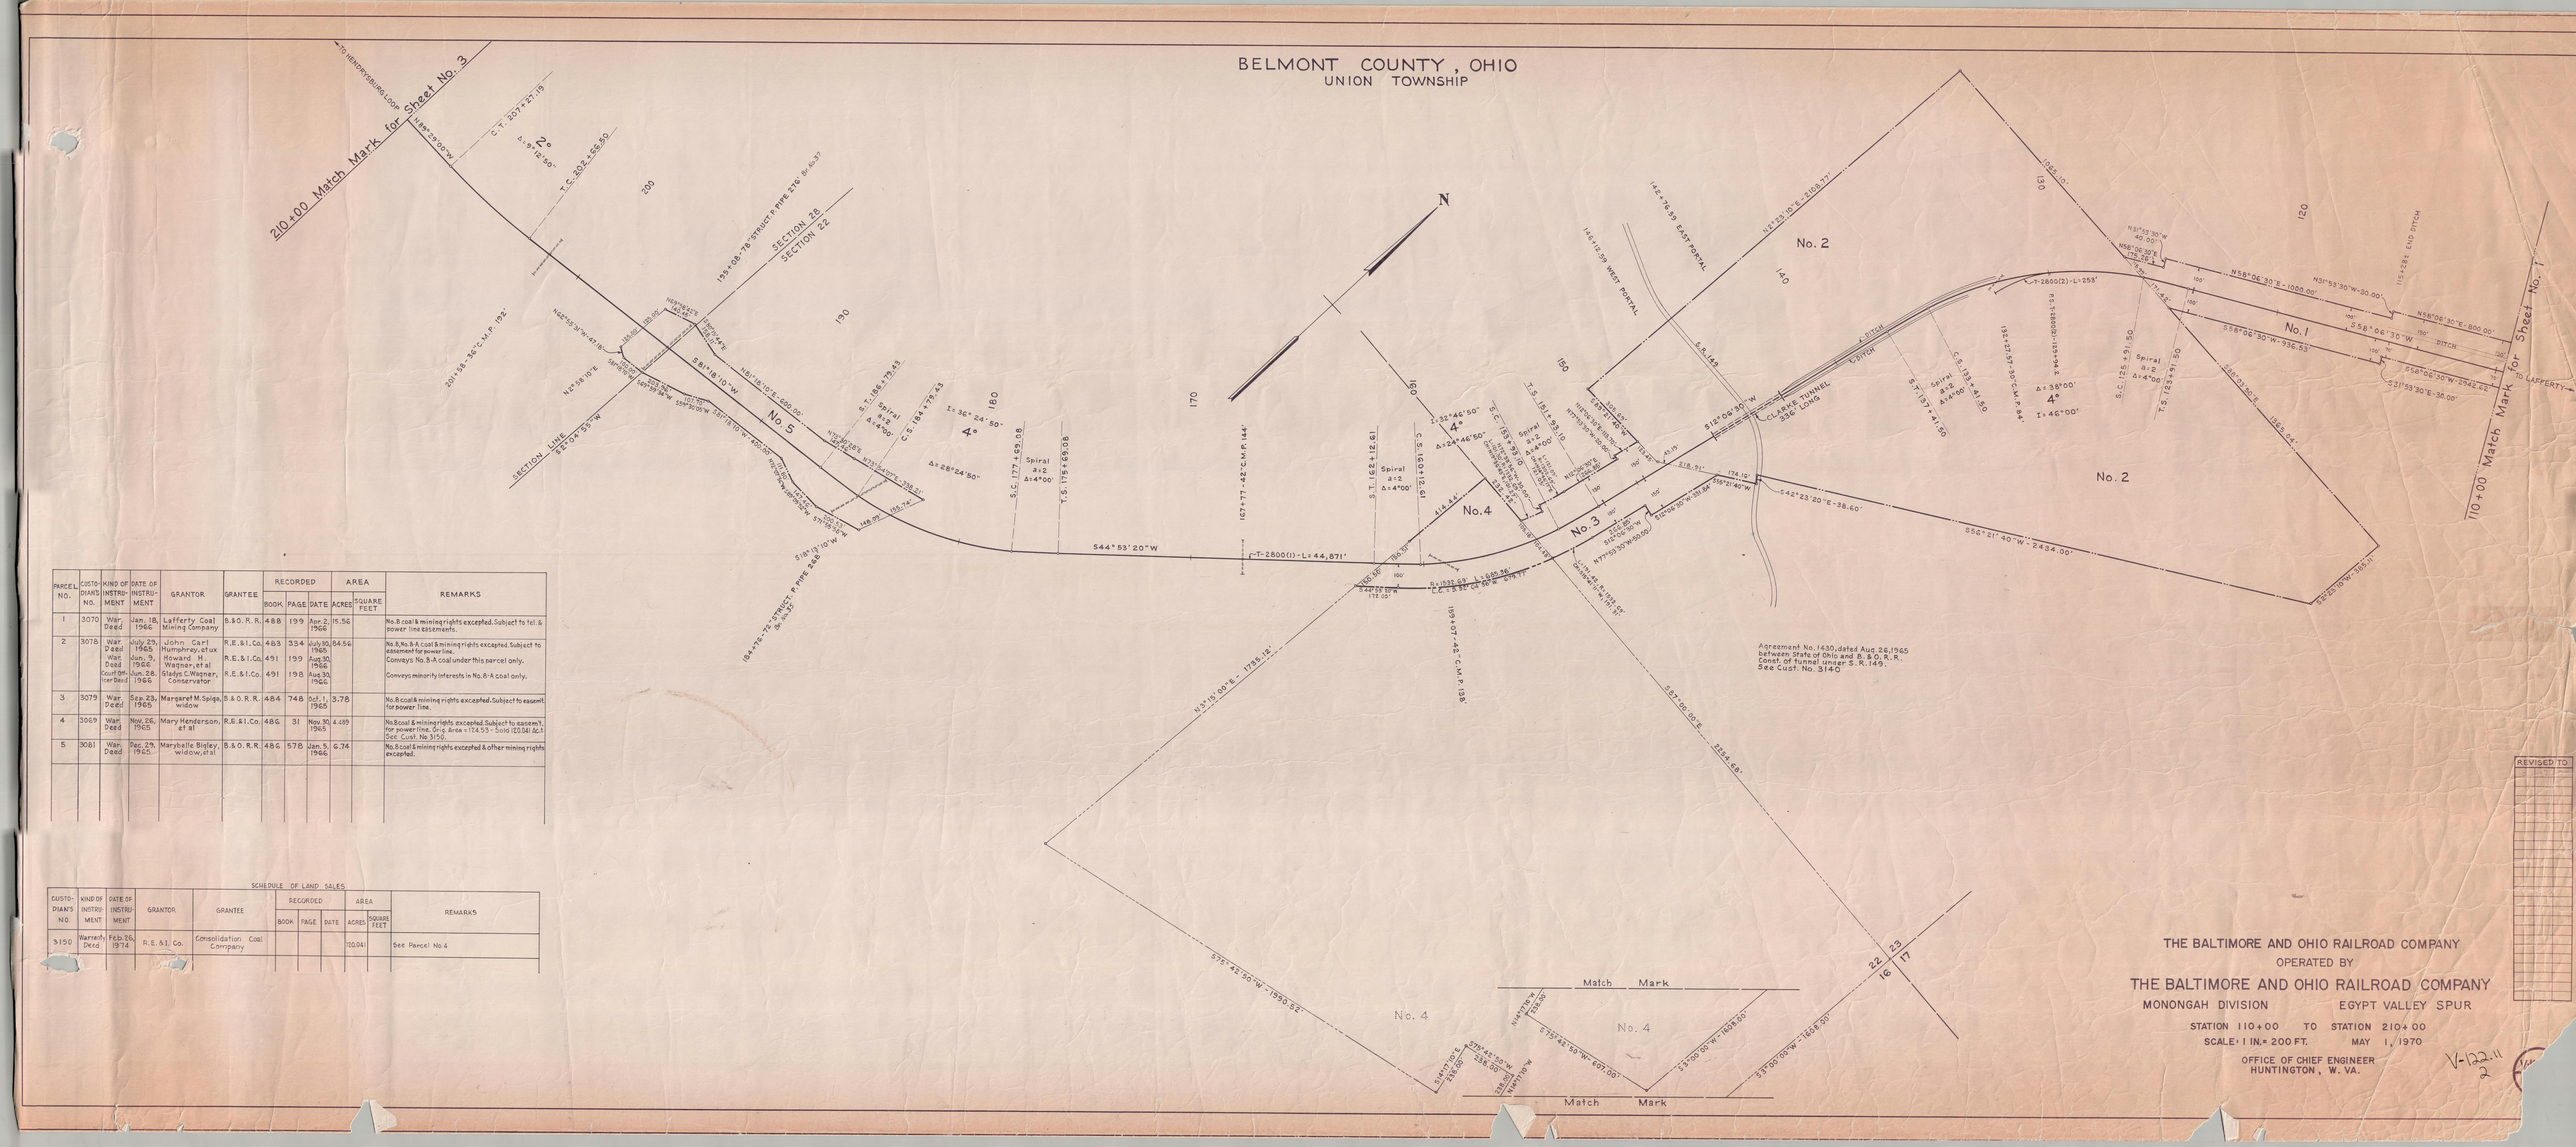

PARCEL NO.	CUSTODIAN'S NO.	KIND OF INSTRUMENT	DATE OF INSTRUMENT	GRANTOR	GRANTEE	RECORDED			AREA		REMARKS
						BOOK	PAGE	DATE	ACRES	SQUARE FEET	
1	3070	War. Deed	Jan. 18, 1966	Lafferty Coal Mining Company	B. & O. R. R.	488	199	Apr. 2, 1966	15.56		No. 8 coal & mining rights excepted. Subject to tel. & power line easements.
2	3078	War. Deed	July 29, 1965	John Carl Humphrey, et ux	R.E. & I. Co.	483	334	July 30, 1965	84.56		No. 8, No. 8-A coal & mining rights excepted. Subject to easement for power line.
		War. Deed	Jun. 9, 1966	Howard H. Warner, et al	R.E. & I. Co.	491	199	Aug. 30, 1966			Conveys No. 8-A coal under this parcel only.
		Court Order Deed	Jun. 28, 1966	Gladys C. Wagner, Conservator	R.E. & I. Co.	491	198	Aug. 30, 1966			Conveys minority interests in No. 8-A coal only.
3	3079	War. Deed	Sep. 23, 1965	Margaret M. Spiga, widow	B. & O. R. R.	484	748	Oct. 1, 1965	3.78		No. 8 coal & mining rights excepted. Subject to easement for power line.
4	3069	War. Deed	Nov. 26, 1965	Mary Henderson, et al	R.E. & I. Co.	486	31	Nov. 30, 1965	4.489		No. 8 coal & mining rights excepted. Subject to easem't. for power line. Orig. Area = 124.55 - Sold (120.41 Ac. - See Cust. No. 3150.
5	3081	War. Deed	Dec. 29, 1965	Marybelle Bisley, widow, et al	B. & O. R. R.	486	578	Jan. 5, 1966	6.74		No. 8 coal & mining rights excepted & other mining rights excepted.

SCHEDULE OF LAND SALES

CUSTODIAN'S NO.	KIND OF INSTRUMENT	DATE OF INSTRUMENT	GRANTOR	GRANTEE	RECORDED			AREA		REMARKS
					BOOK	PAGE	DATE	ACRES	SQUARE FEET	
3150	Warranty Deed	Feb. 26, 1974	R. E. & I. Co.	Consolidation Coal Company				120.041		See Parcel No. 4

REVISED TO

THE BALTIMORE AND OHIO RAILROAD COMPANY
OPERATED BY
THE BALTIMORE AND OHIO RAILROAD COMPANY
MONONGAH DIVISION — EGYPT VALLEY SPUR
STATION 110+00 TO STATION 210+00
SCALE: 1 IN. = 200 FT. MAY 1, 1970
OFFICE OF CHIEF ENGINEER
HUNTINGTON, W. VA.

V-122.11
2