BELMONT COUNTY, OHIO
UNION TOWNSHIP

PARCEL NO.	CUSTODIAN'S NO.	KIND OF INSTRUMENT	DATE OF INSTRUMENT	GRANTOR	GRANTEE	RECORDED BOOK	RECORDED PAGE	RECORDED DATE	AREA ACRES	AREA SQUARE FEET	REMARKS
1	3068	War. Deed	Jan. 20, 1966	Clifford W. Collins, et al	B.&O.R.R.	488	212	Apr. 2, 1966	5.82		No. 8 coal & mining rights excepted. Other mining rights excepted. Subject to easemt. for gas line.
2	3082	War. Deed	Dec. 14, 1965	William M. Brown, et ux	B.&O.R.R.	486	334	Dec. 16, 1965	5.39		No. 8 coal & mining rights excepted.
3	3083	War. Deed	Dec. 14, 1965	William M. Brown, et al	B.&O.R.R.	486	529	Jan. 3, 1966	7.88		

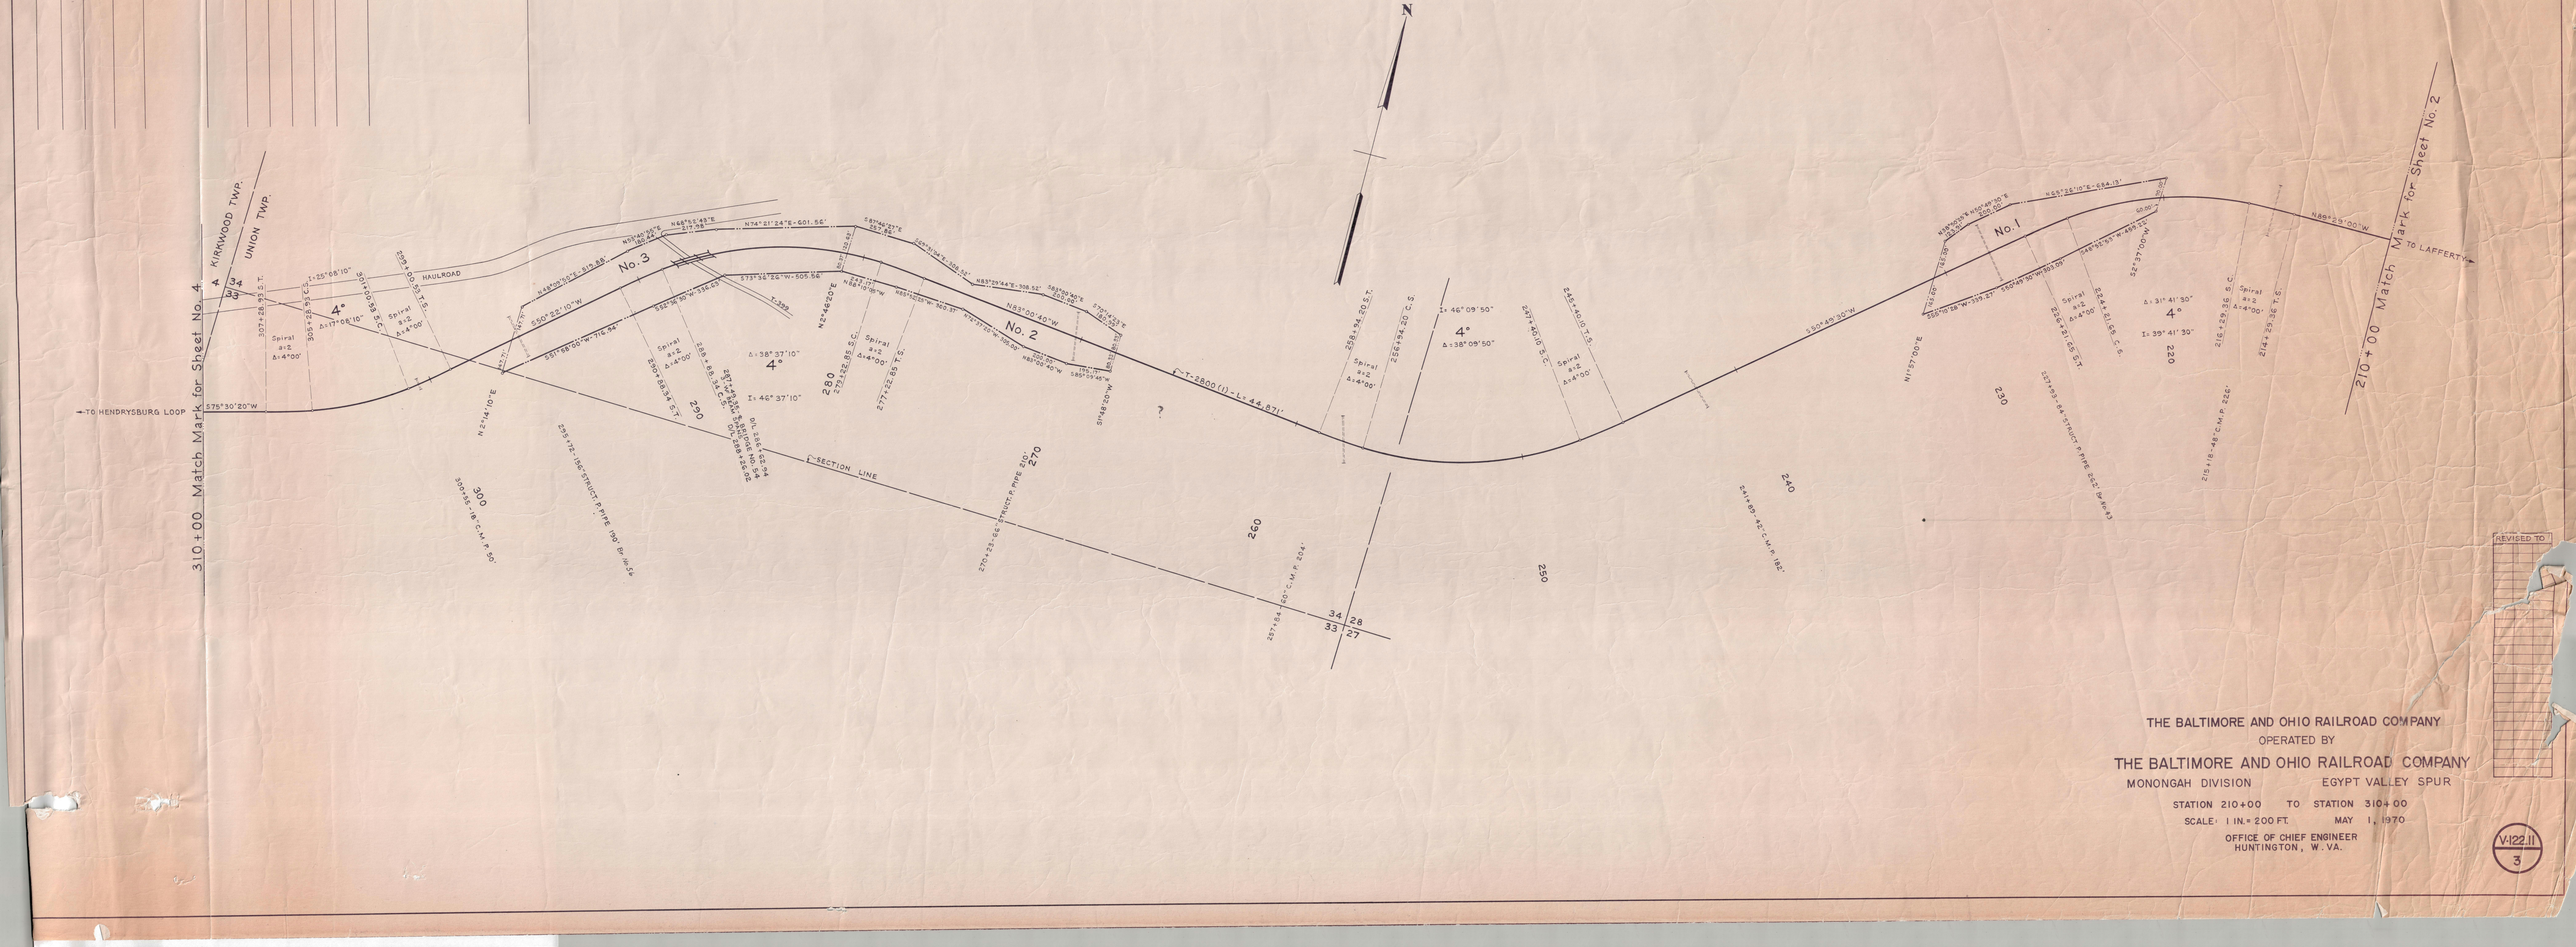
N
KIRKWOOD TWP.
UNION TWP.
HAULROAD
No. 3
No. 2
No. 1
T-2800(1)-L=44,871'
T-2800
T-299
4°
Δ=38°37'10"
I=46°37'10"
Δ=38°09'50"
I=46°09'50"
Δ=31°41'30"
I=39°41'30"
Spiral a=2 Δ=4°00'
Spiral a=2 Δ=4°00'
S75°30'20"W
S73°55'26"W-505.98'
S37°49'30"W
N81°57'00"E
N2°14'10"E
N2°46'20"E
